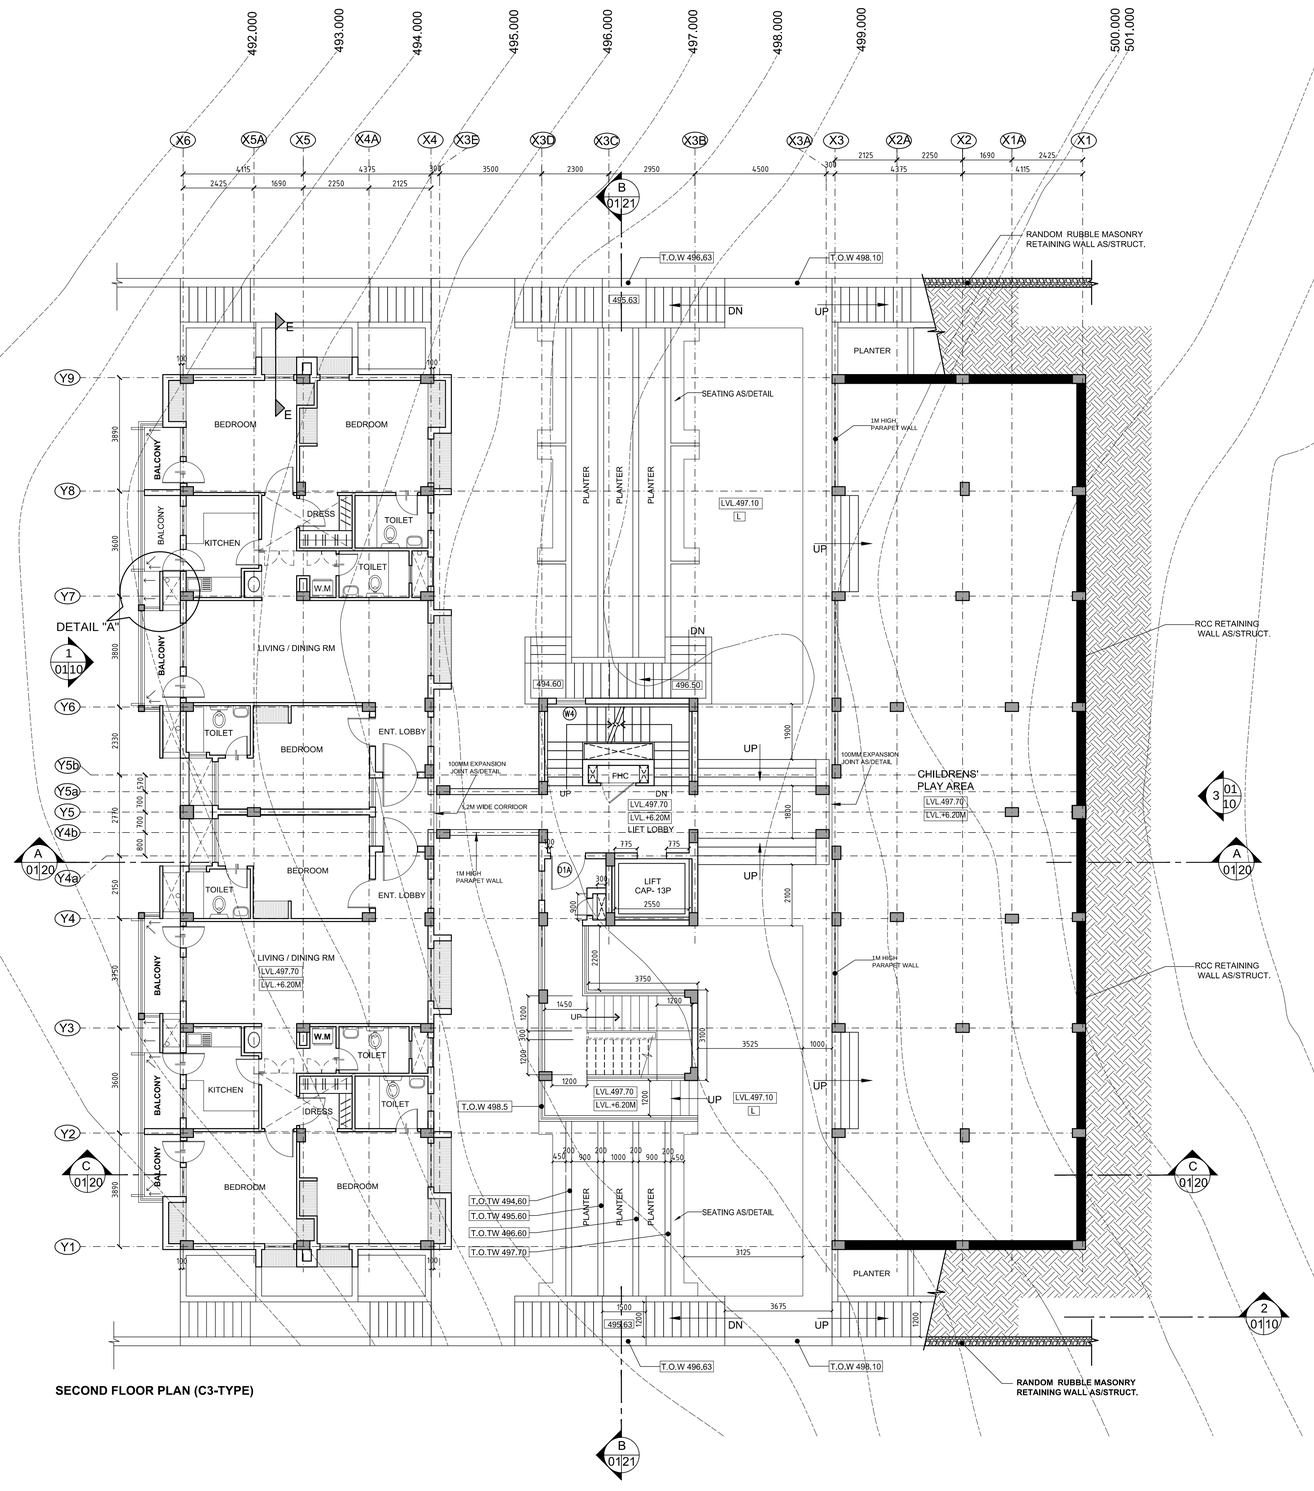


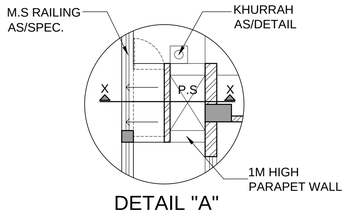


DETAIL "A"
**SCALE 1:50**

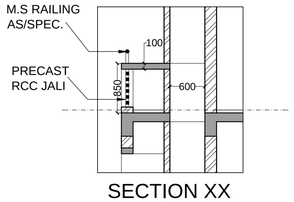


SECTION XX
**SCALE 1:50**

| MKD. | ISSUED | DESCRIPTION | DEALT | CHECKED | APPROVED |
|---|---|---|---|---|---|
| | | | | | |

REVISIONS

THIS DRAWING HAS NOT BEEN PUBLISHED AND IS THE SOLE PROPERTY OF CONSULTING ENGINEERING SERVICES (INDIA) PVT. LTD. AND IS ISSUED TO THE PARTY FOR THE SPECIFIC PURPOSE AS STATED IN THE AGREEMENT AND IT SHALL NOT BE REPRODUCED, COPIED, LENT OR OTHERWISE DISPOSED OF DIRECTLY OR INDIRECTLY, NOR USED FOR ANY OTHER PURPOSE OTHER THAN FOR WHICH IT IS FURNISHED.

CLIENT
**INDIAN INSTITUTE OF SCIENCE EDUCATION & RESEARCH THIRUVANANTHAPURAM**

PROJECT
IISER - TVM CAMPUS, VITHURA
THIRUVANANTHAPURAM

| | | | | |
|---|---|---|---|---|
| PURPOSE | FOR TENDER | ISSUED | 22-07-14 | |
| SCALE | 1:100 | ARCHITECTURAL DRAWING | | |
| DEALT | BARSA | HOUSING UNIT TYPE C3 | | |
| CHECKED | T.C. | FLOOR PLANS<br>**SECOND FLOOR PLAN** | | |
| APPROVED | N.P.S. | DRG. NO- 2009088/AR/(AB)/C/RC3 -02 | | Rev. T0 |

PROJECT DESIGN CONSULTANT
CONSULTING ENGINEERING SERVICES (INDIA) PVT. LTD.
NEW DELHI MUMBAI KOLKATA THIRUVANANTHAPURAM
TEL : 011-41392300 (DELHI), 0471-2726048 (THIRUVANANTHAPURAM), Web : www.cesinter.com