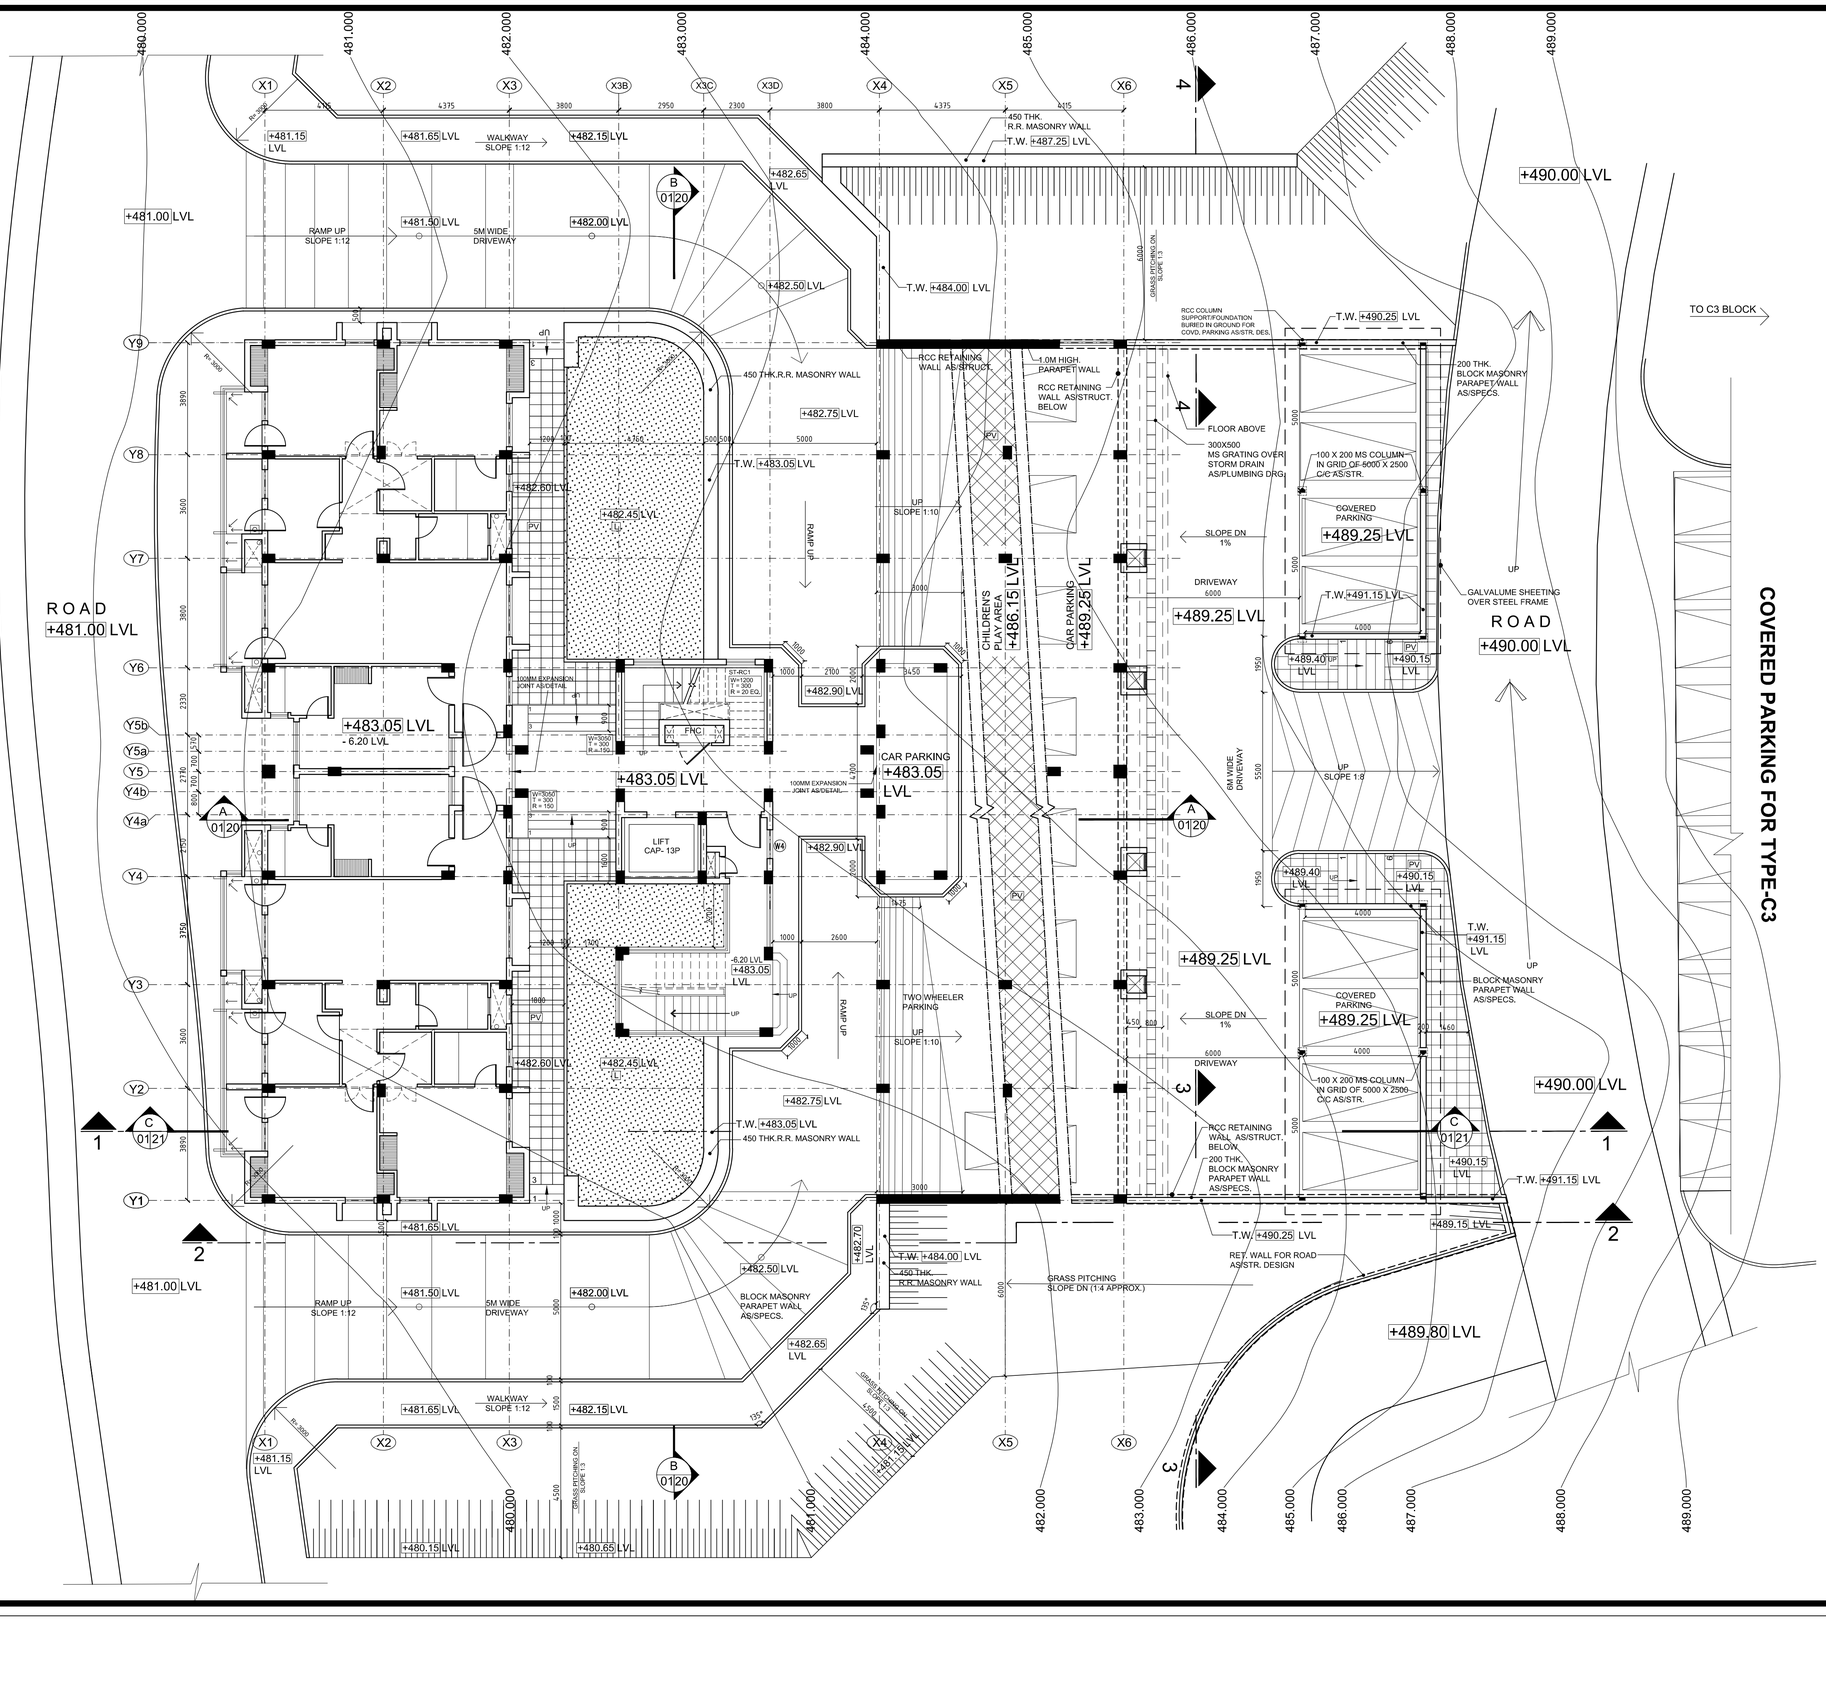

MKD	ISSUED	DESCRIPTION	DEALT	CHECKED	APPROVED

REVISIONS

NOTICE:
THIS DRAWING HAS NOT BEEN PUBLISHED AND IS THE SOLE PROPERTY OF CONSULTING ENGINEERING SERVICES (INDIA) PVT. LTD. AND IS ISSUED TO THE PARTY FOR THE SPECIFIC PURPOSE AS STATED IN THE AGREEMENT AND IT SHALL NOT BE REPRODUCED, COPIED, LENT OR OTHERWISE DISPOSED OFF DIRECTLY OR INDIRECTLY, NOR USED FOR ANY OTHER PURPOSE OTHER THAN FOR WHICH IT IS FURNISHED.

CLIENT
INDIAN INSTITUTE OF SCIENCE EDUCATION & RESEARCH THIRUVANANTHAPURAM

PROJECT
IISER - TVM CAMPUS, VITHURA THIRUVANANTHAPURAM

PURPOSE	FOR TENDER	ISSUED	22-07-14 MEERA EDWIN

SCALE : 1:100@A1		LANDSCAPE DRAWING
DEALT	KUMUDINI	HOUSING UNIT TYPE C1
CHECKED	A.R.C./T.C.	SITE DEVELOPMENT
APPROVED	N.P.S.	DRAWING NO. 2009088/AR/(AB)/C/LP/C1-1 Rev. T0

CONSULTING ENGINEERING SERVICES (INDIA) PVT. LTD.