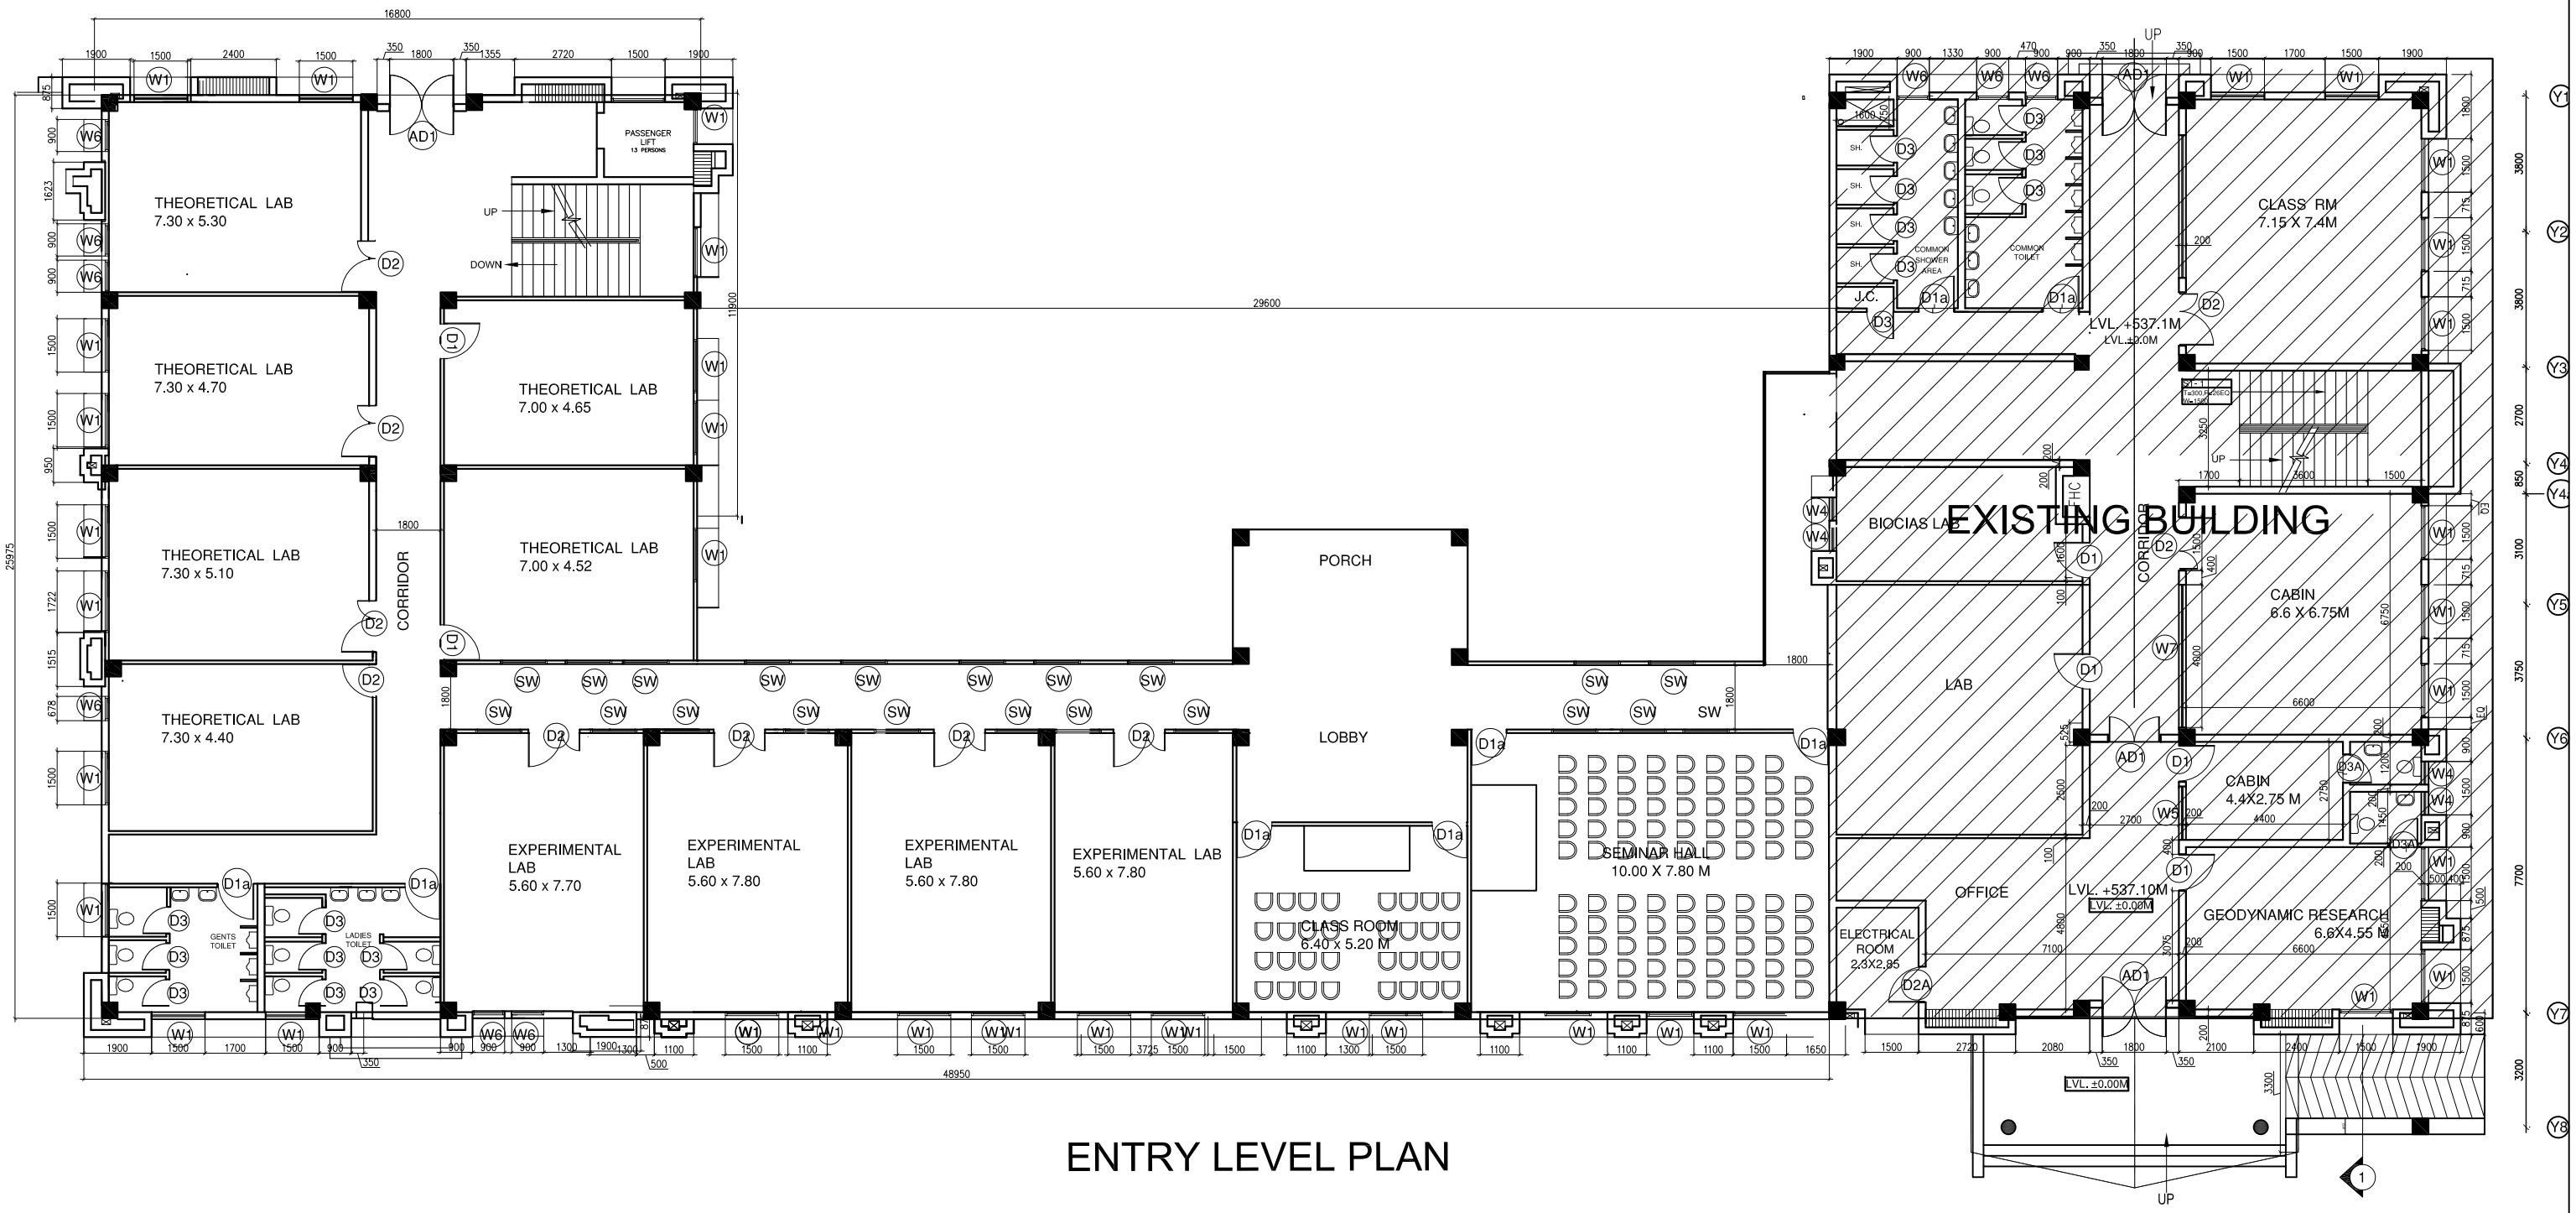

ENTRY LEVEL PLAN

Theoretical lab	6 nos	33.00 Sqm each (avg area)
Experimental lab	4 nos	45.00 Sqm each (avg area)
Seminar hall	1 nos	78.00 Sqm
Class room	1 nos	33.28 Sqm
Wash room	1 nos	32.55 Sqm